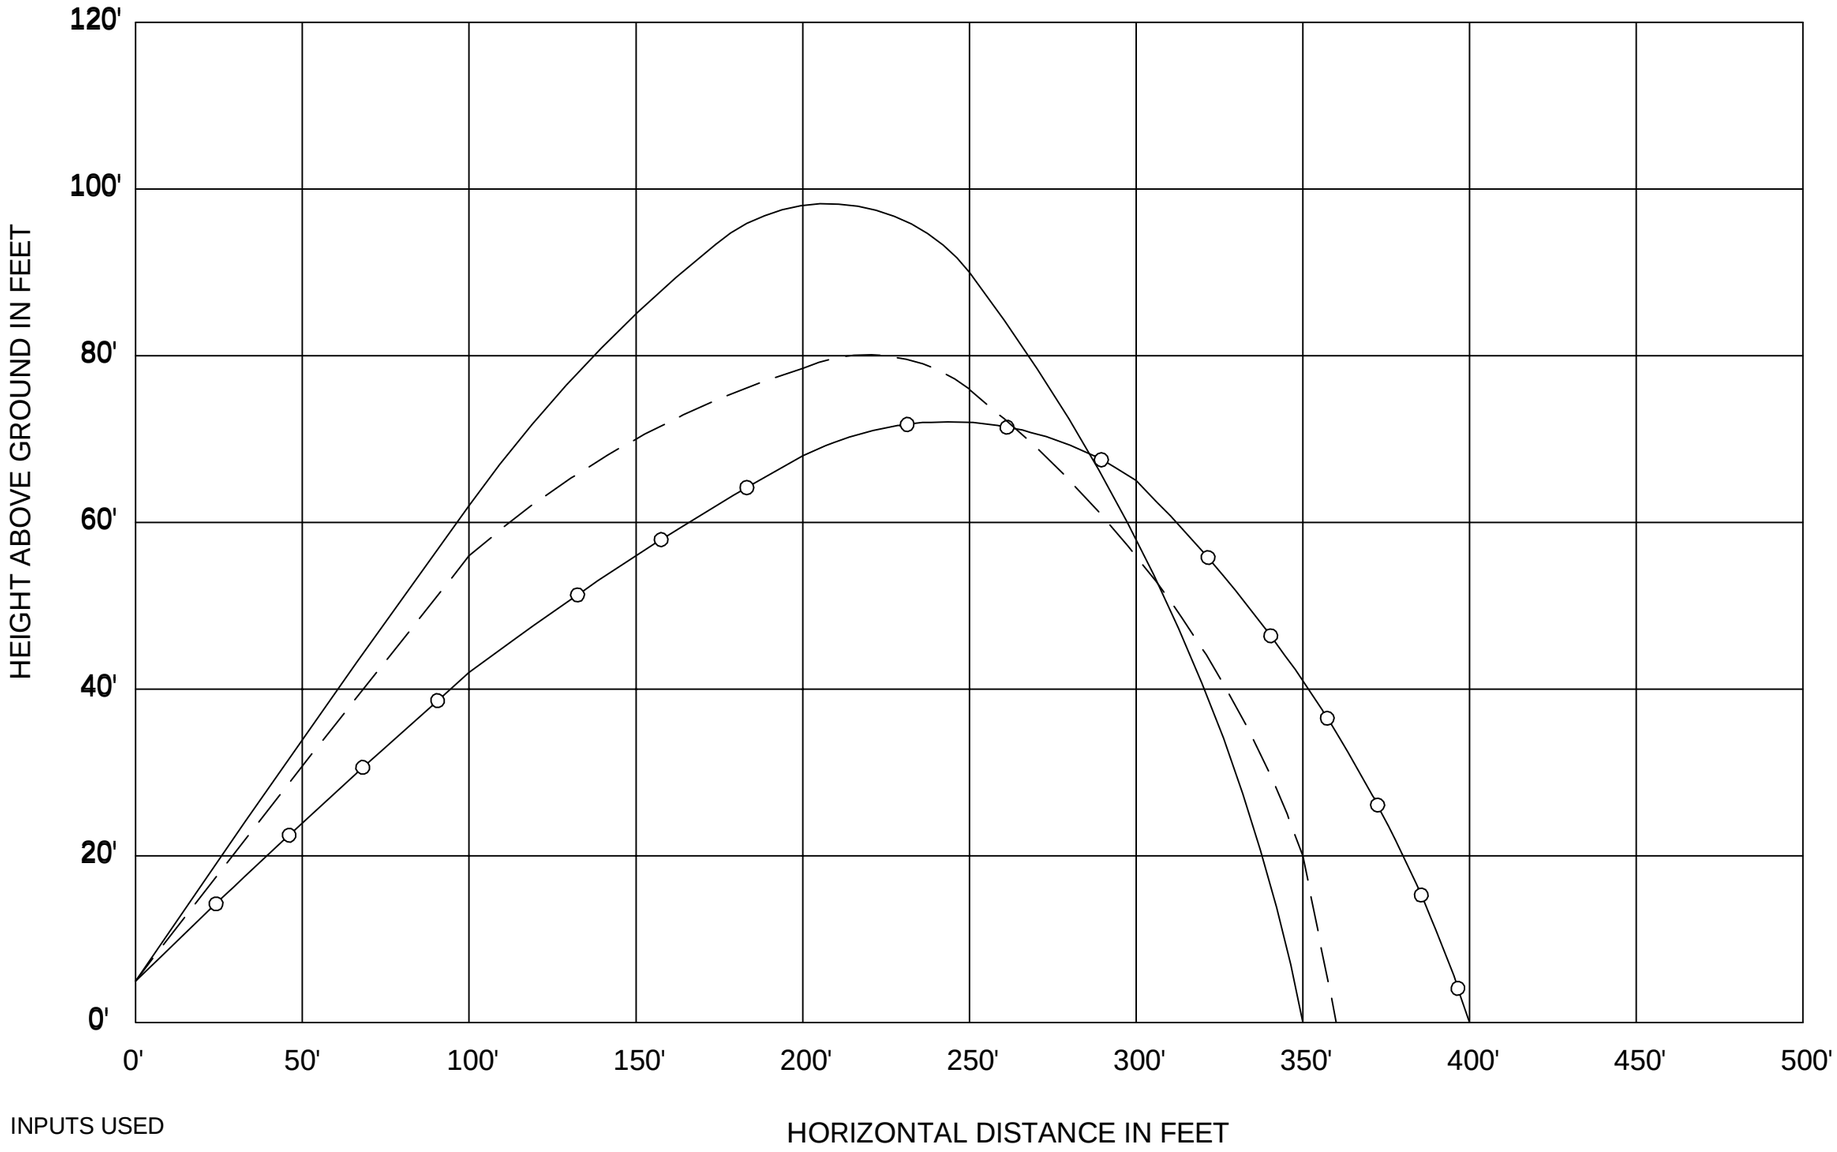

INPUTS USED

*NEW BATS/WOOD BATS
* NO WIND CONDITION
* HIGH SCHOOL SENIOR/COLLEGE LEVEL
* SEA LEVEL
* BASEBALL HIT STRAIGHT
* WEST COAST NETTING IS NOT RESPONSIBLE IF RESULTS VARY
THIS IS AN ESTIMATE USING THE BEST SCIENTIFIC DATA

LEGEND

32° X 94 MPH
26° X 96 MPH
21° X 102 MPH

WCN
5075 Flightline Drive
Kingman, AZ. 86401
Office (928) 692-1144 Fax (928) 692+1501
Toll Free: (800) 854-5741
www.westcoastnetting.com

This structural system and details are proprietary and the exclusive product of WEST COAST NETTING, INC. No part of these drawings shall be reproduced, copied or used without the knowledge and written consent of WEST COAST NETTING, INC.

MARK	DATE	DESCRIPTION

PROJECT TITLE
BASEBALL

SHEET TITLE
BASEBALL TRAJECTORY

DATE: 3-9-11
SCALE: - SIZE: D
DRAWN BY: RLN
PROJECT NO.
DRAWING NO. -
SHEET 5 OF 6